

REVISIONS:		
DATE	COMMENT	BY
5/24/16		JM

VENCORE

4100 NORTH FAIRFAX DRIVE
6TH FLOOR
ARLINGTON, VA 22203

q:\Projects\Vencore\Arlington_VA\1_NEW Site Name_Address_Number - C & R\053-16\Drawings\Floorplans_Xrefs\053-16-01-Core Drft Dwg.dwg

CLIENT APPROVAL:


SIGNATUREDATE

Designer: J. MACHADO
Account Exec: P. KOWZAN
PM Reviewer:

7/13/2016

DRAWING TITLE:
OVERALL LAYOUT

SHEET NUMBER:
1/4

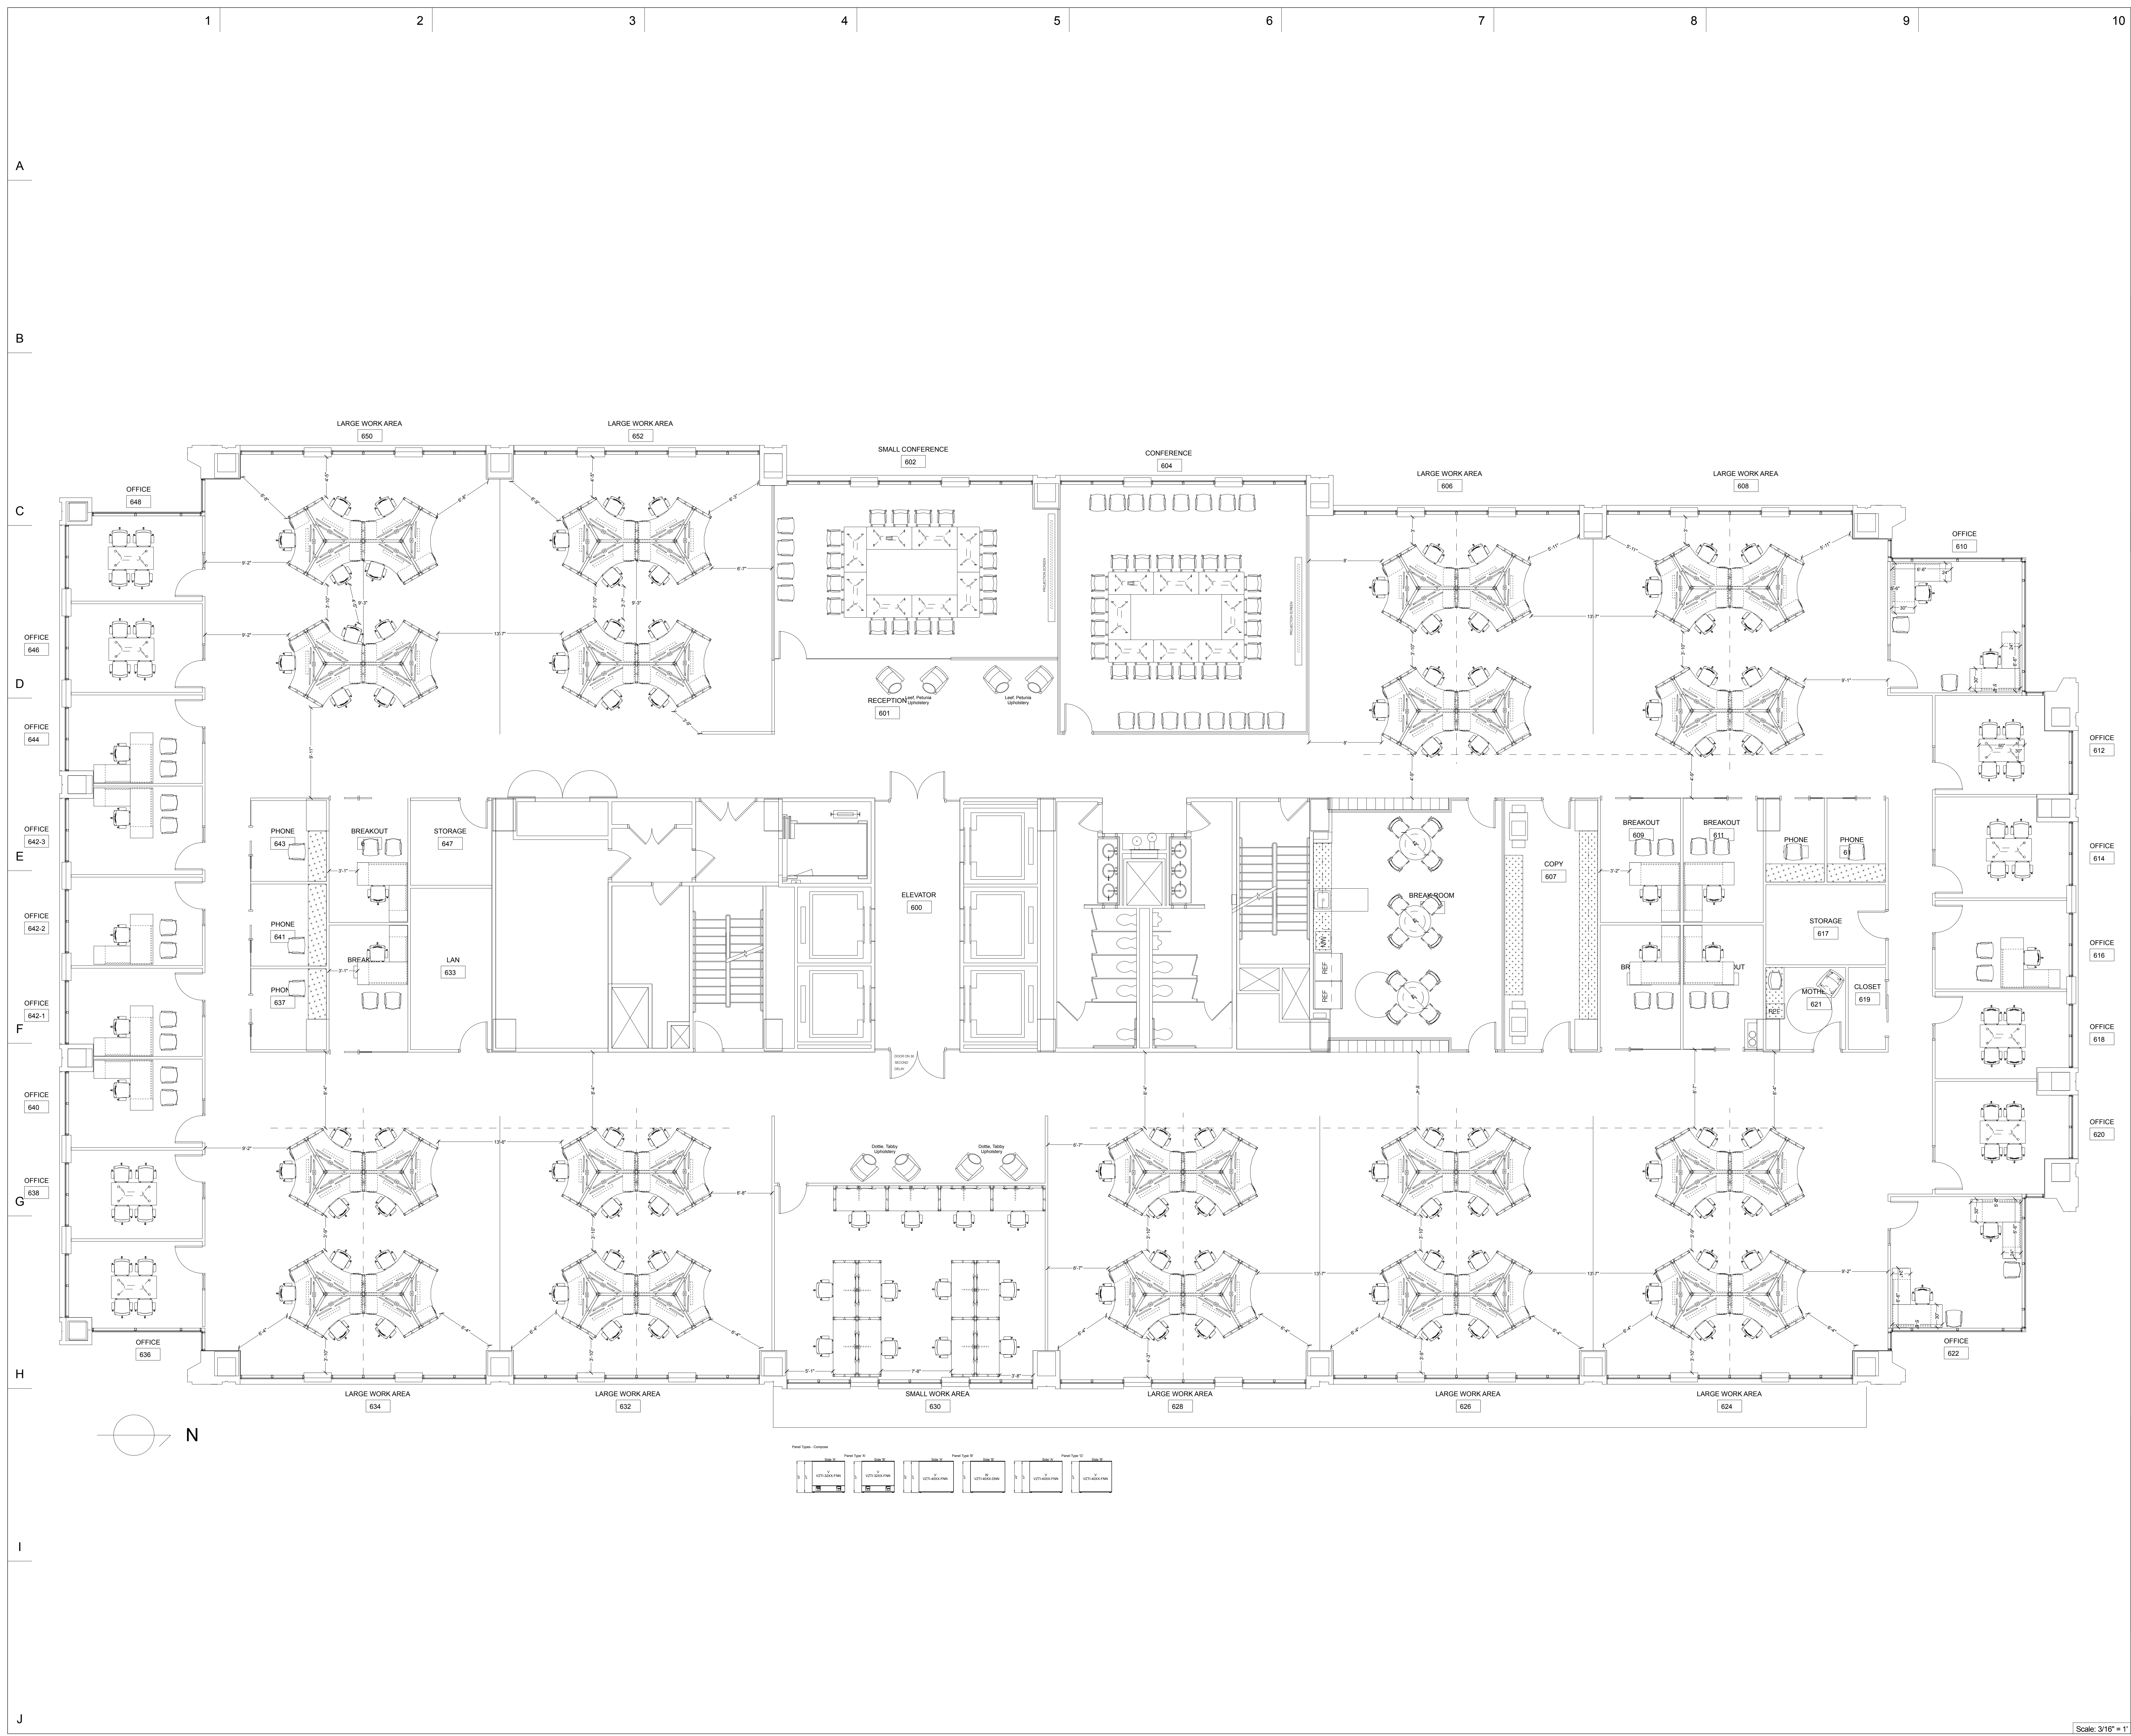



www.pricemodern.com

VENCORE
4100 NORTH FAIRFAX DRIVE
6TH FLOOR
ARLINGTON, VA 22203

2/4


Scale: 3/16" = 1'


[illegible]

4100 NORTH FAIRFAX DRIVE
6TH FLOOR
ARLINGTON, VA 22203

g:\Projects\Vencore\Arlington_VA11_NEW Site Name Address Number - C & R\053-16\Drawings\Floorplans Xrefs\053-16-01-Core Drill Dwg.cmpdw

Scale: 3/16" = 1'

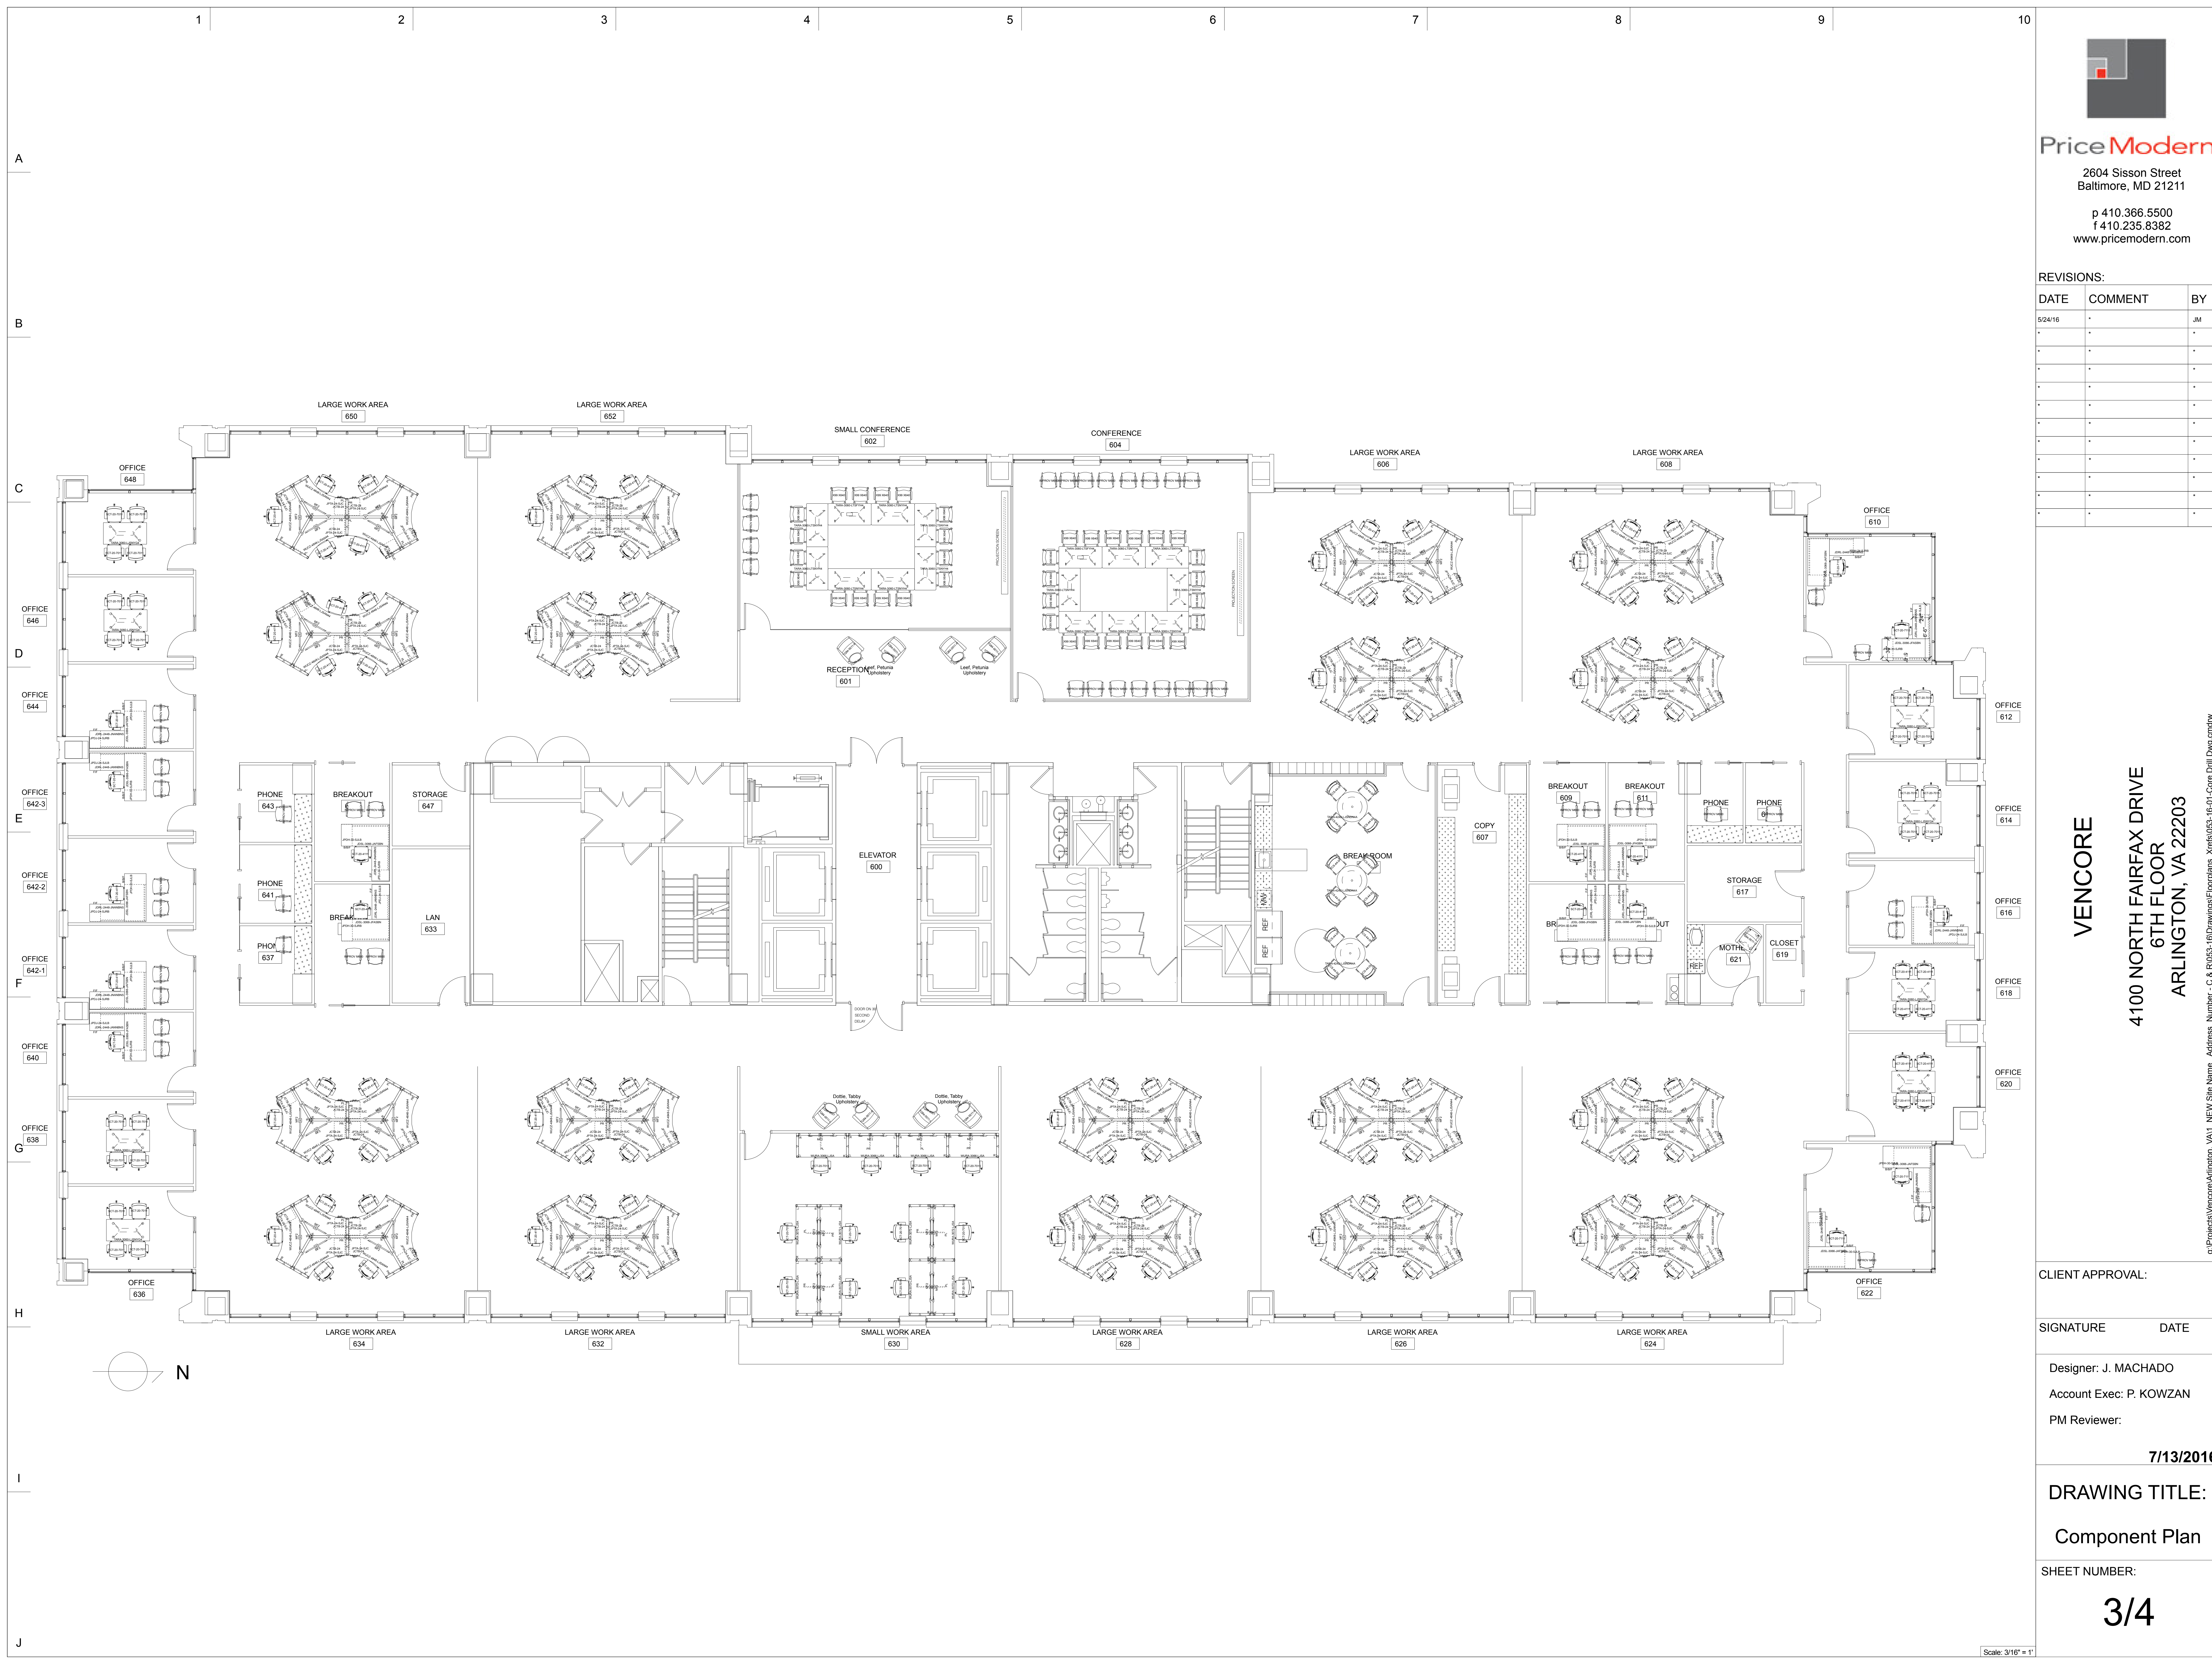

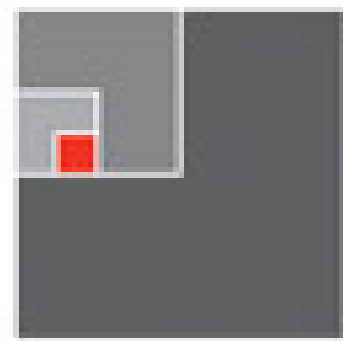

PriceModern

2604 Sisson Street
Baltimore, MD 21211

p 410.366.5500
f 410.235.8382
www.pricemodern.com

REVISIONS:

DATE	COMMENT	BY
5/24/16		JM

VENCORE
4100 NORTH FAIRFAX DRIVE
6TH FLOOR
ARLINGTON, VA 22203

CLIENT APPROVAL:

SIGNATURE DATE

Designer: J. MACHADO
Account Exec: P. KOWZAN
PM Reviewer:

7/13/2016

DRAWING TITLE:

Panel / Electrical
Plan

SHEET NUMBER:

4/4

Scale: 3/16" = 1'

