

PriceModern

2604 Sisson Street  
Baltimore, MD 21211

p 410.366.5500  
f 410.235.8382  
www.pricemodern.com

REVISIONS:

DATE	COMMENT	BY
5/24/16		JM

VENCORE  
4100 NORTH FAIRFAX DRIVE  
6TH FLOOR  
ARLINGTON, VA 22203

CLIENT APPROVAL:

SIGNATURE DATE

Designer: J. MACHADO  
Account Exec: P. KOWZAN  
PM Reviewer:


5/24/2016

DRAWING TITLE:  
LAYOUT FOR APPROVAL


SHEET NUMBER:

1/9

Scale: 3/16" = 1'

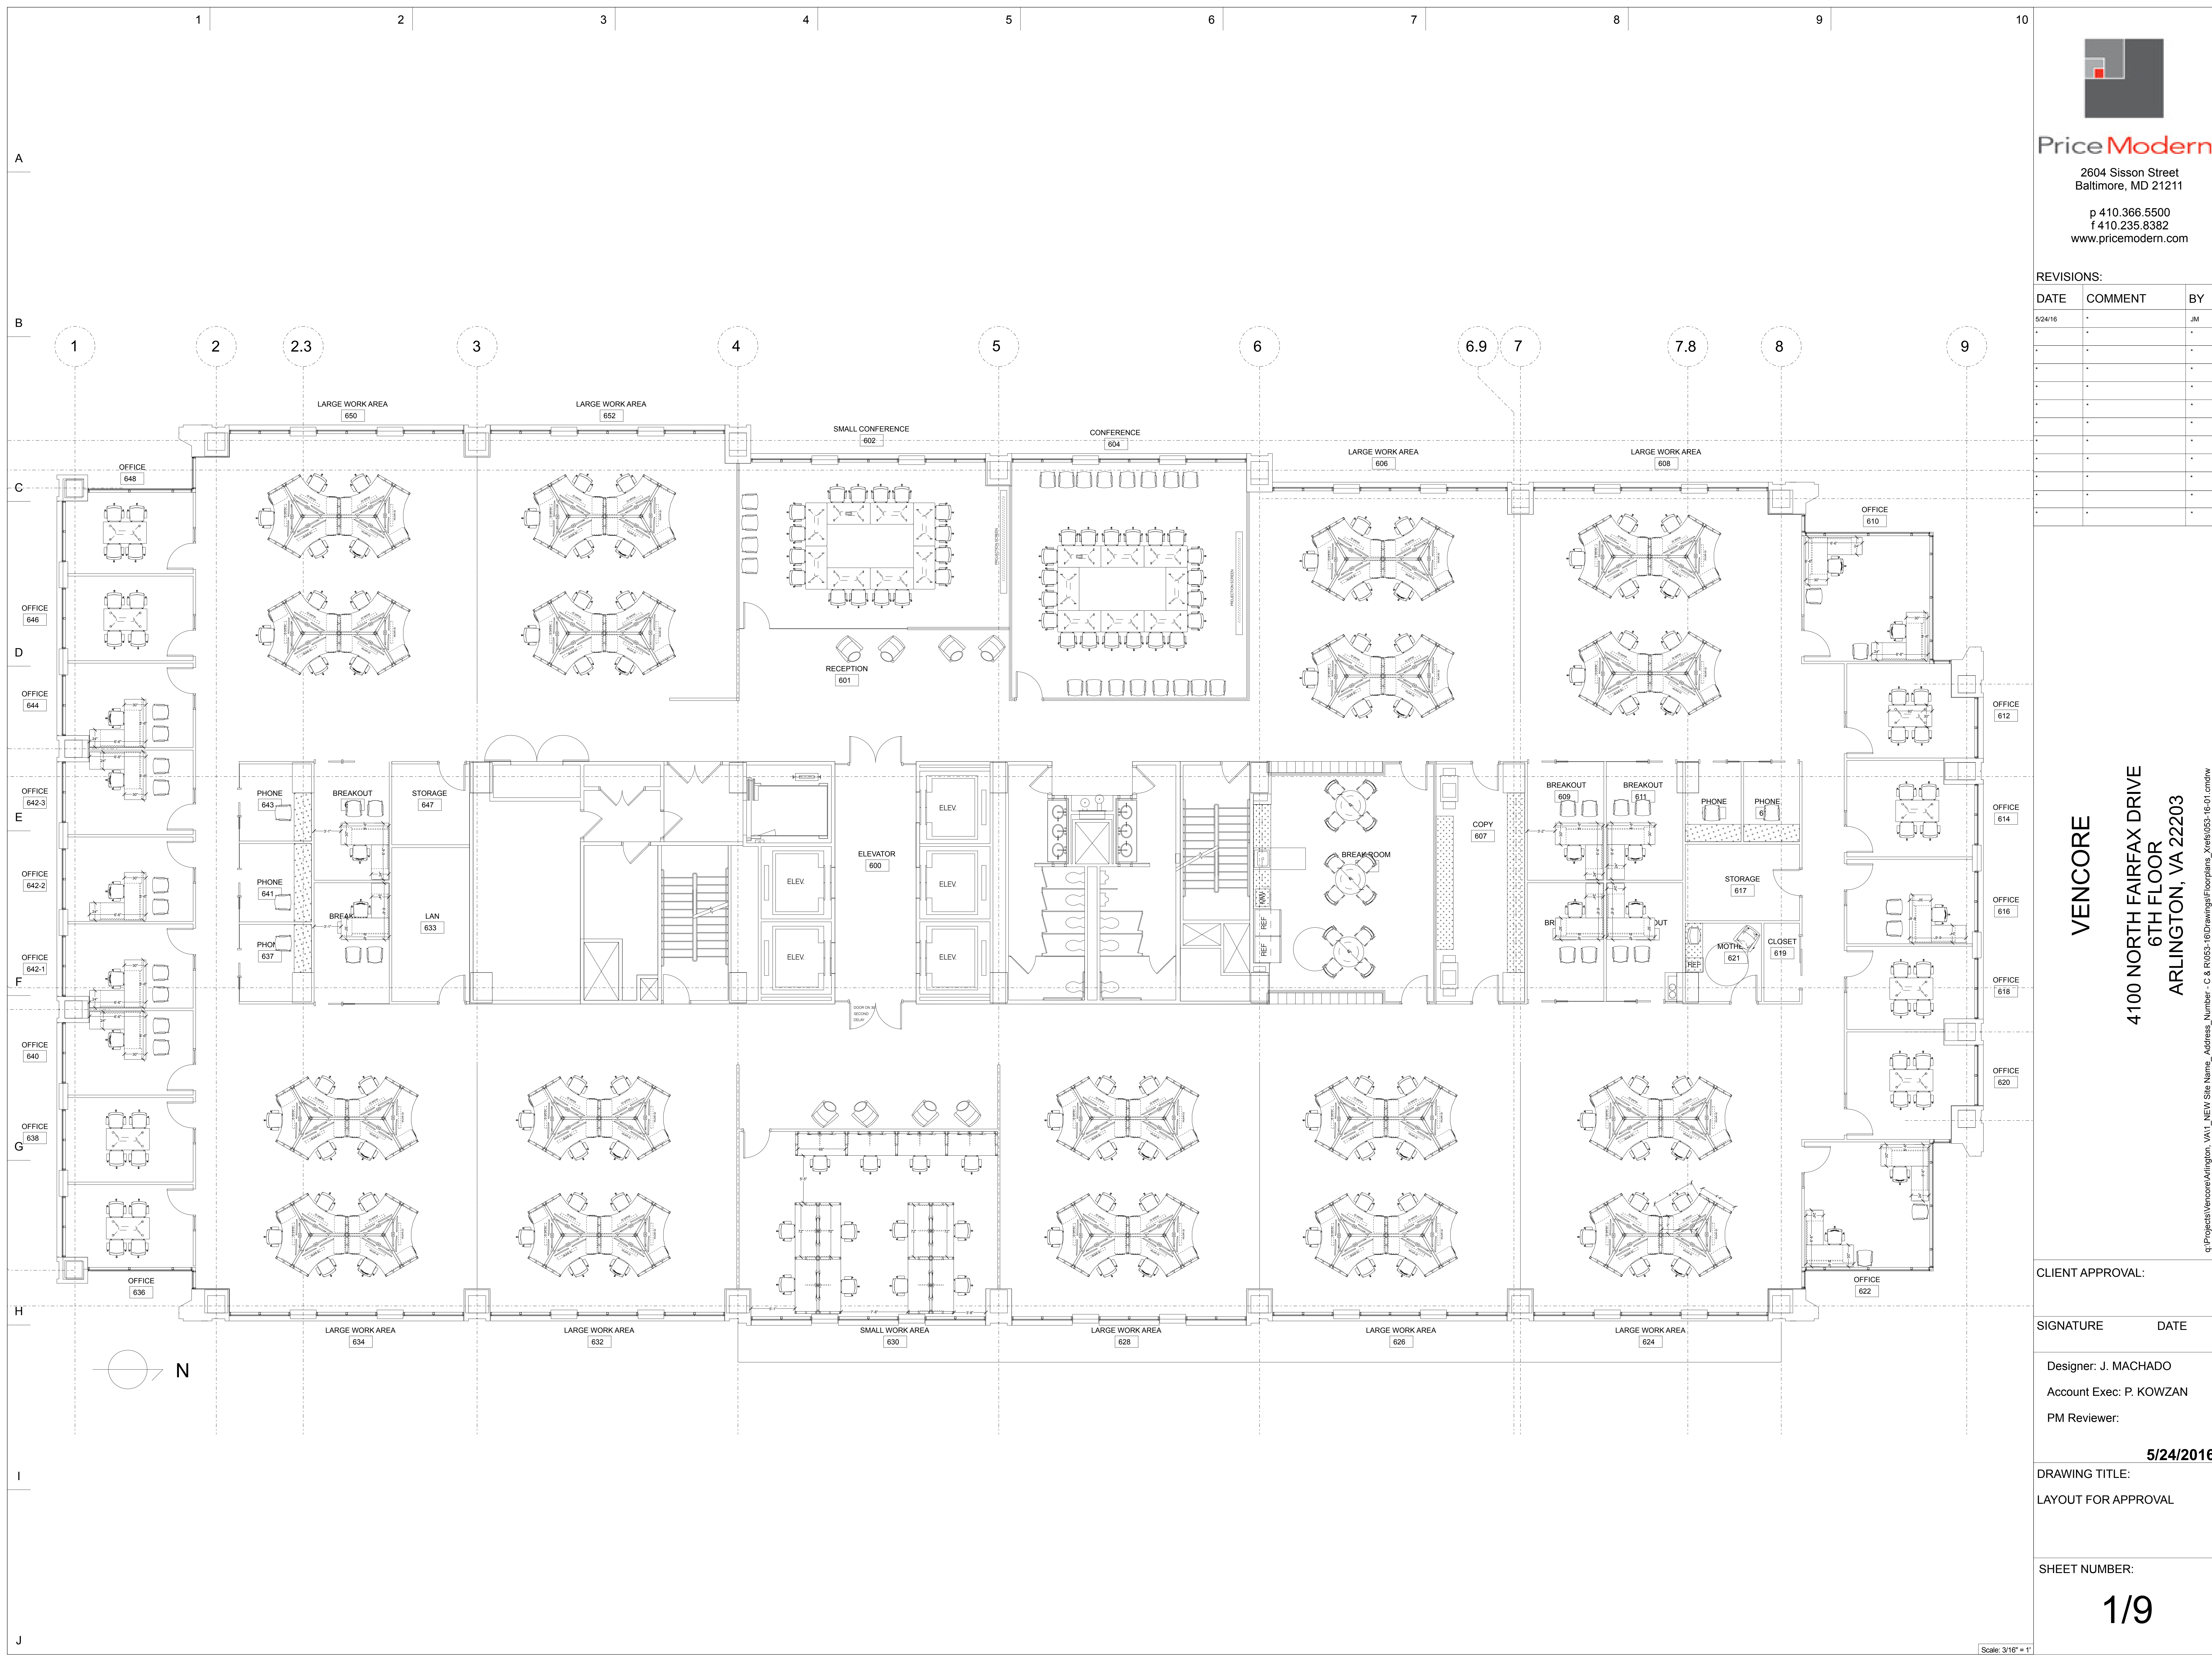




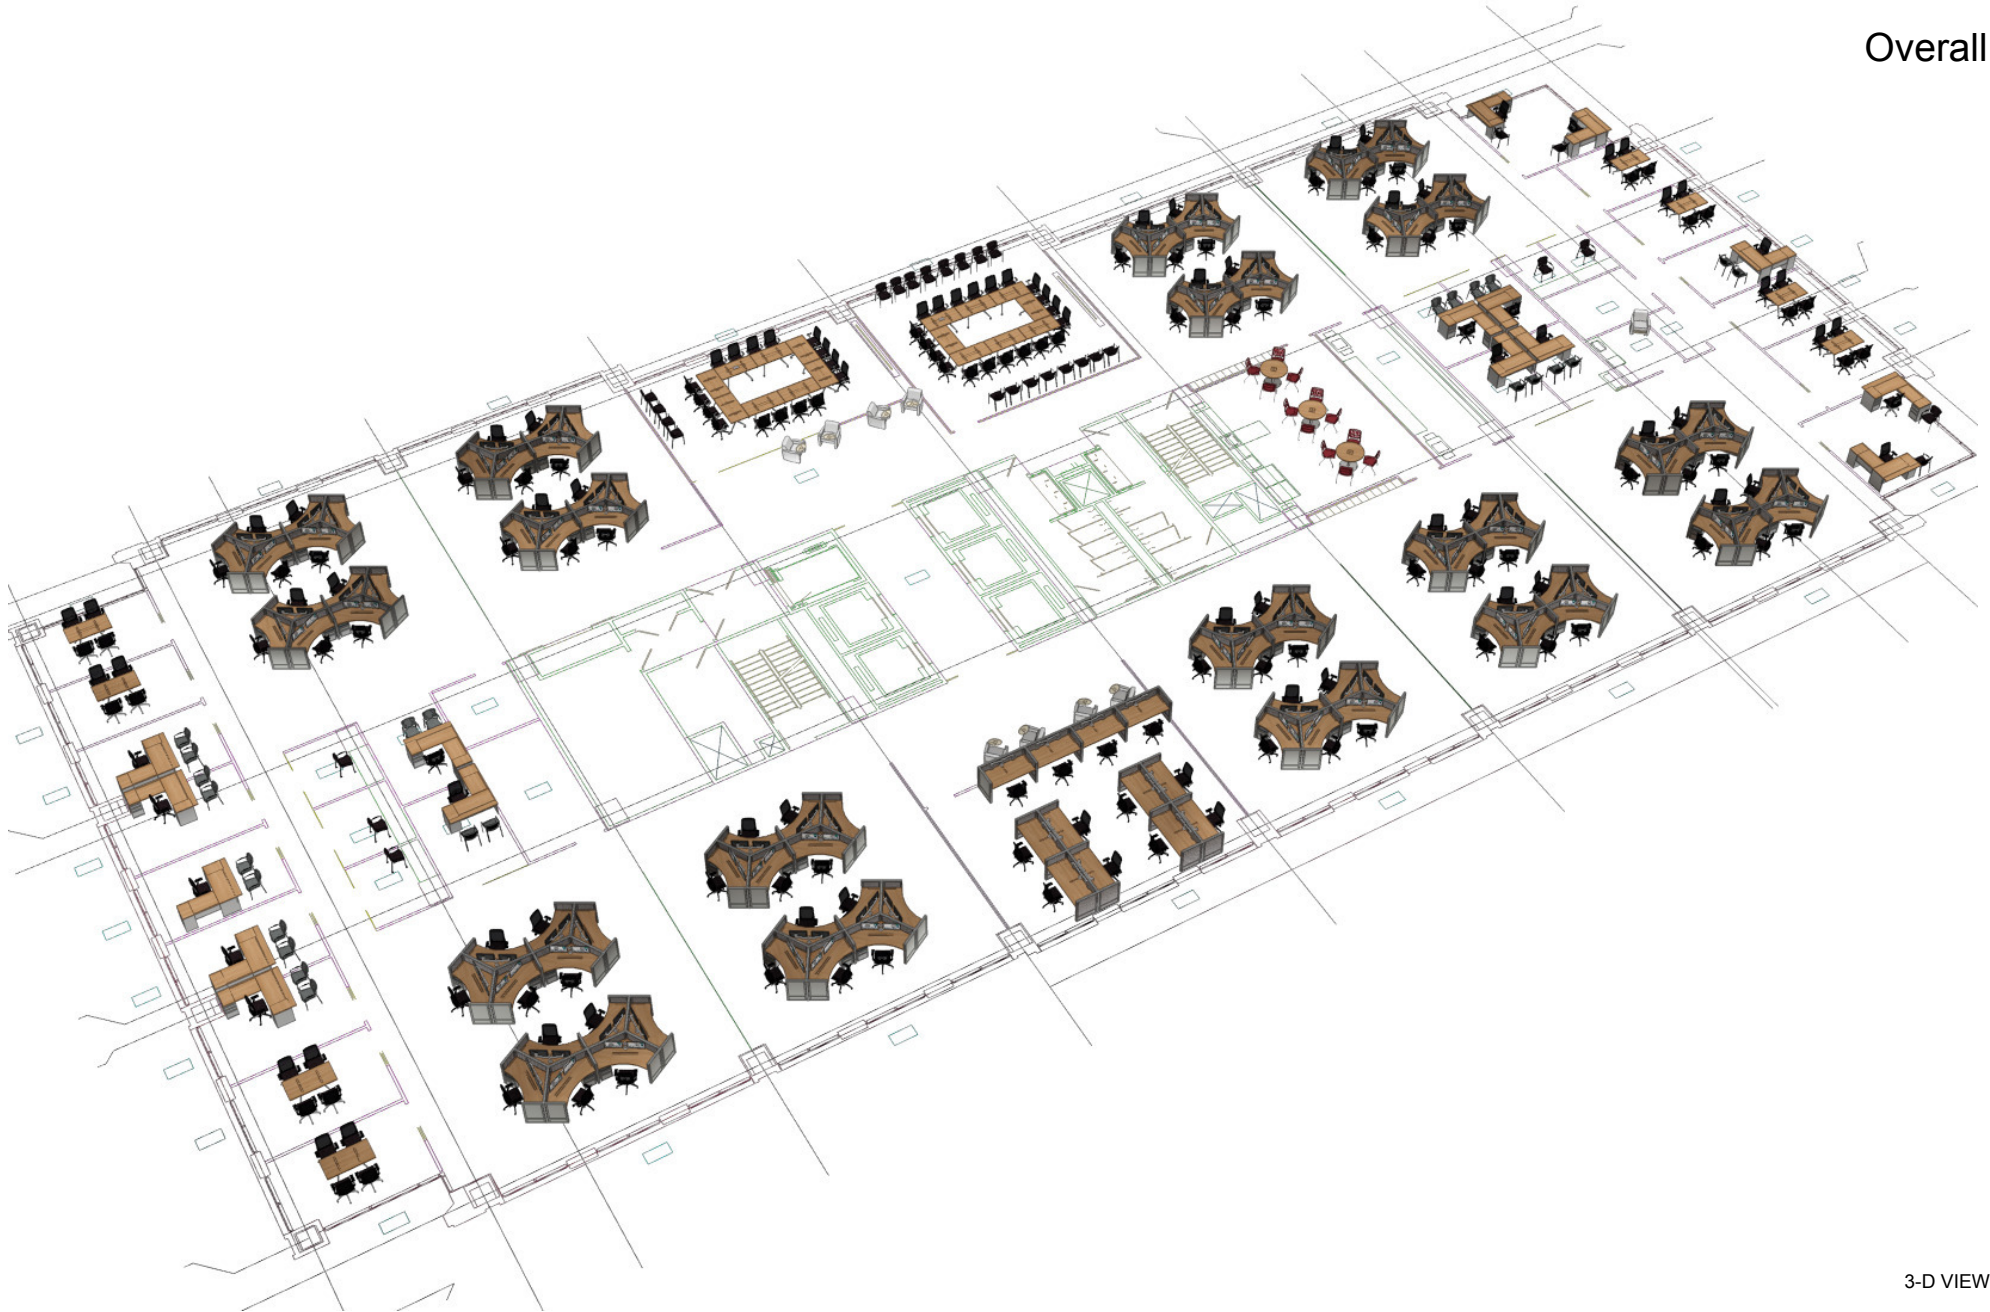


3-D VIEW


## Dogbone Workstations

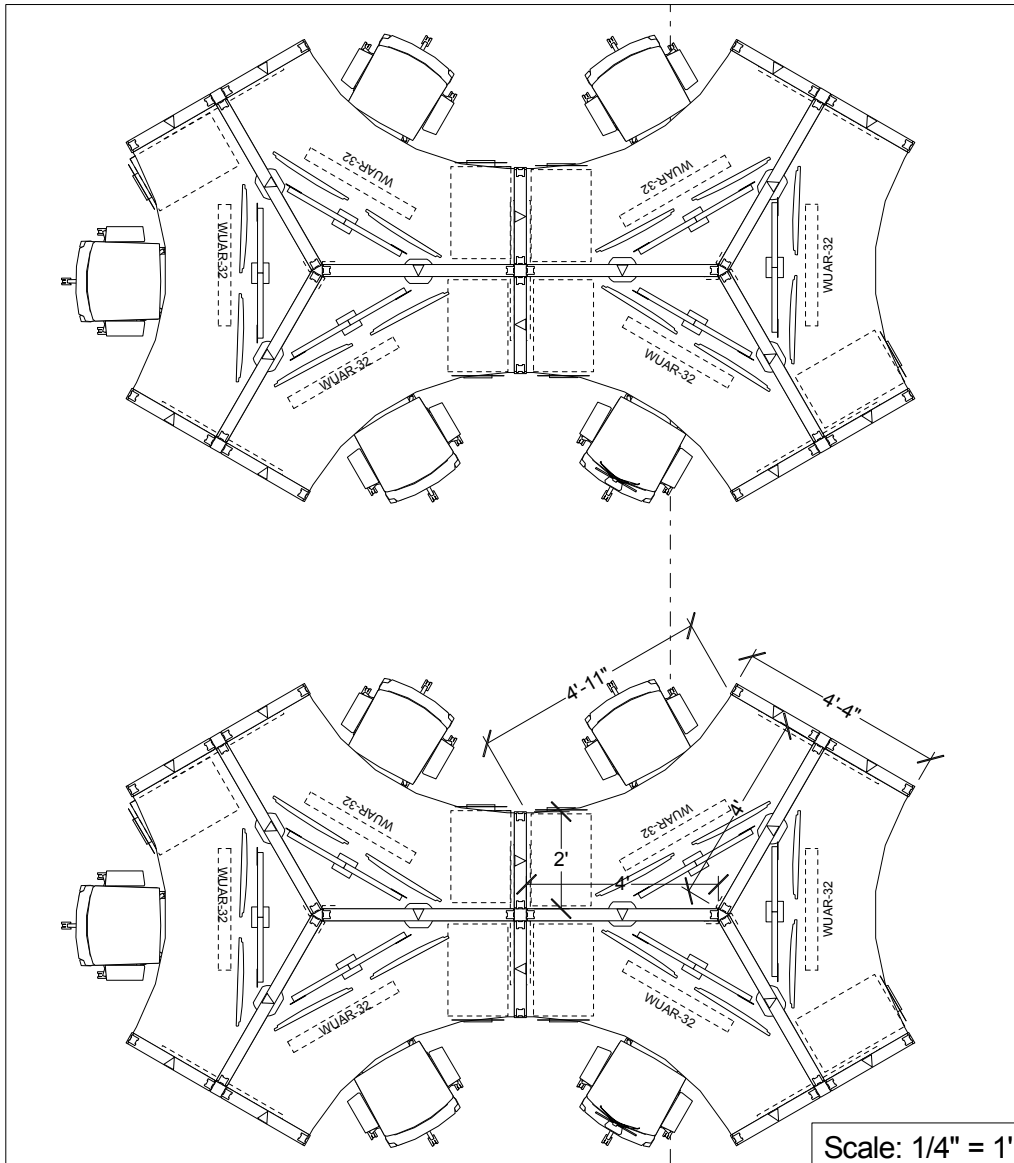



PLAN VIEW

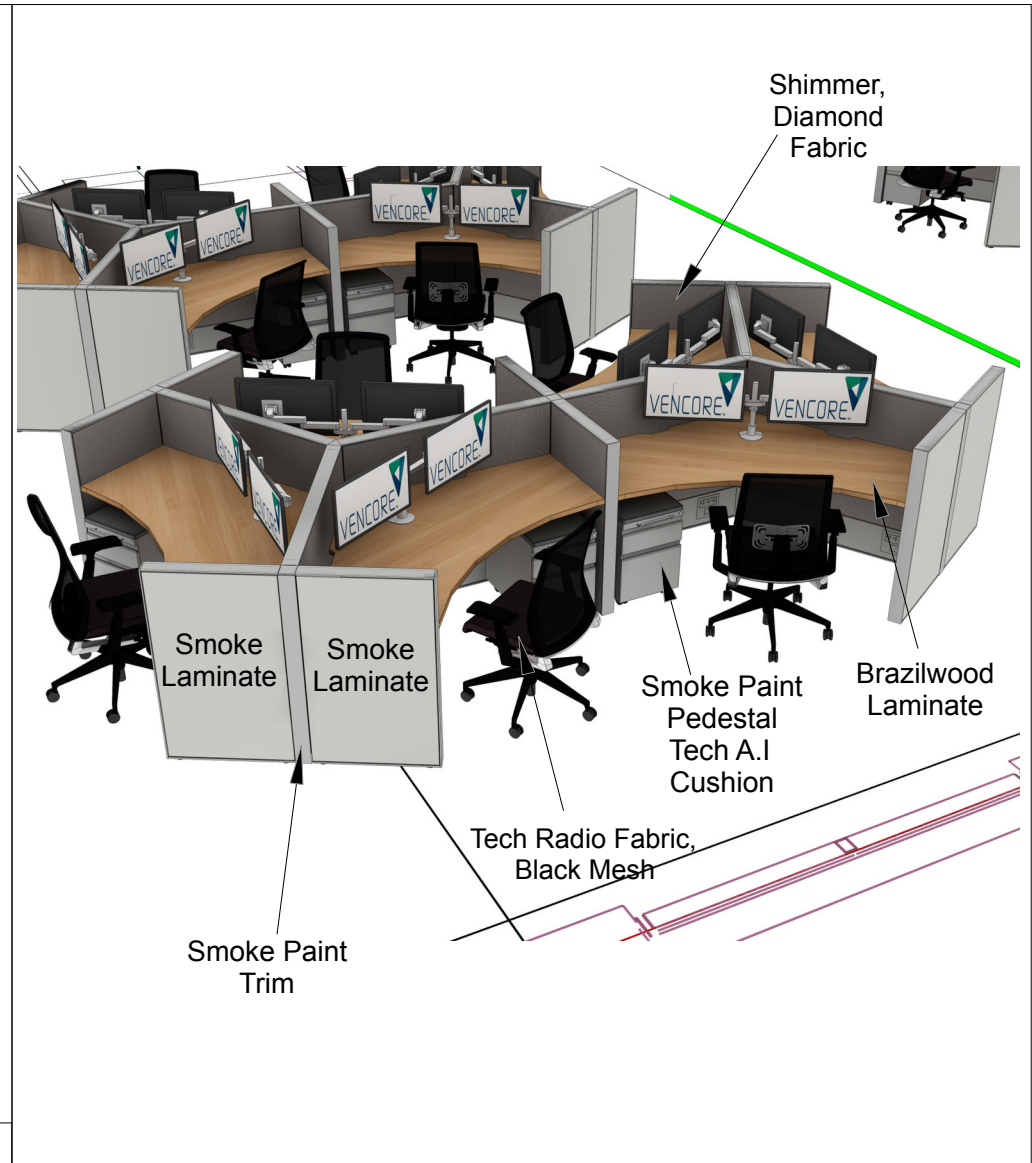


3-D VIEW

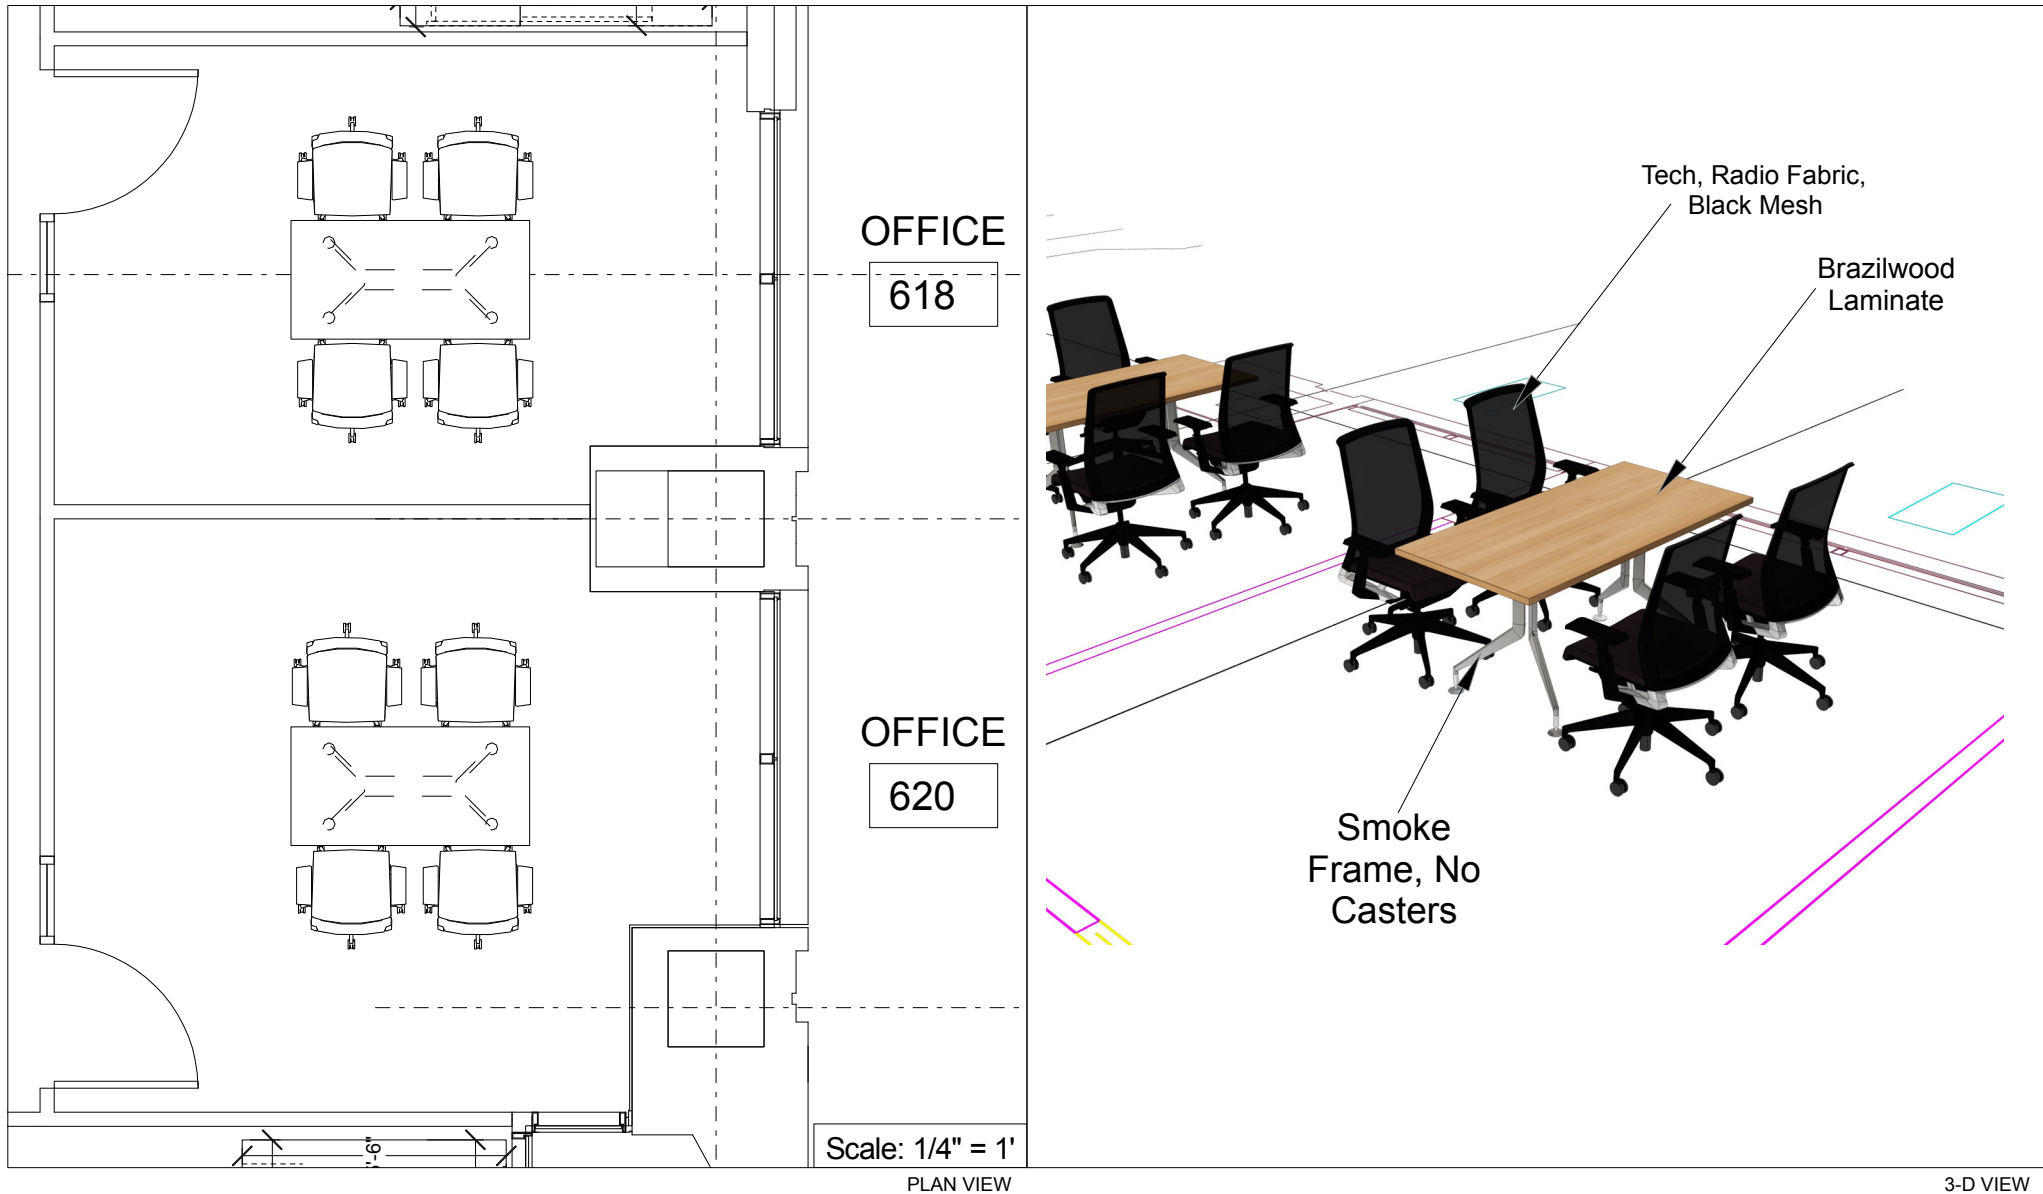




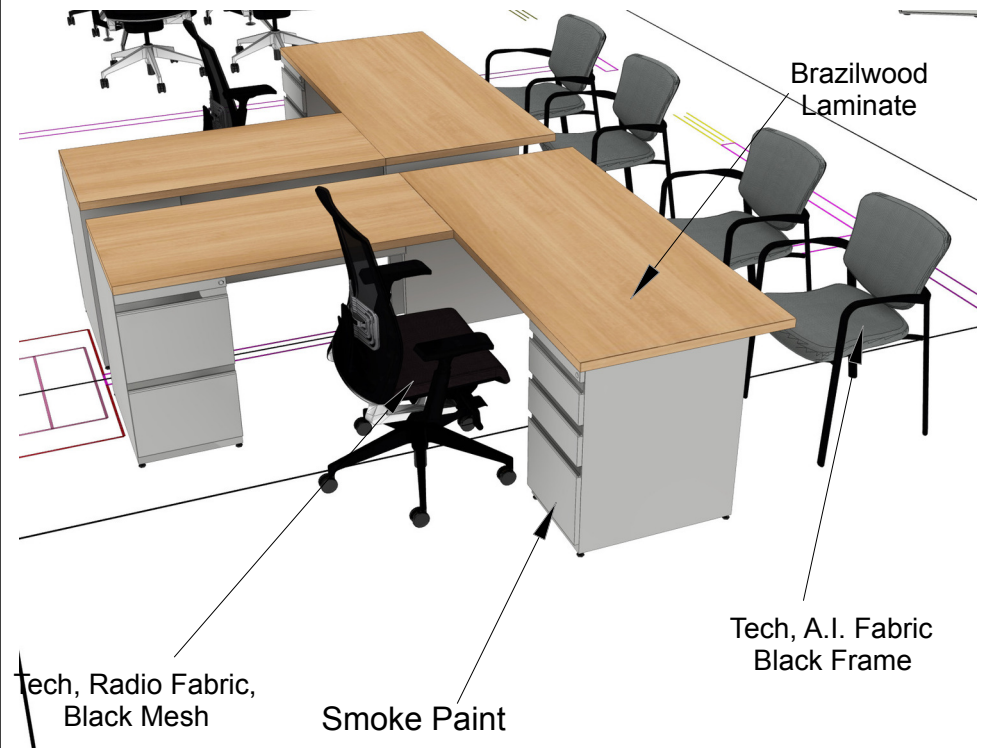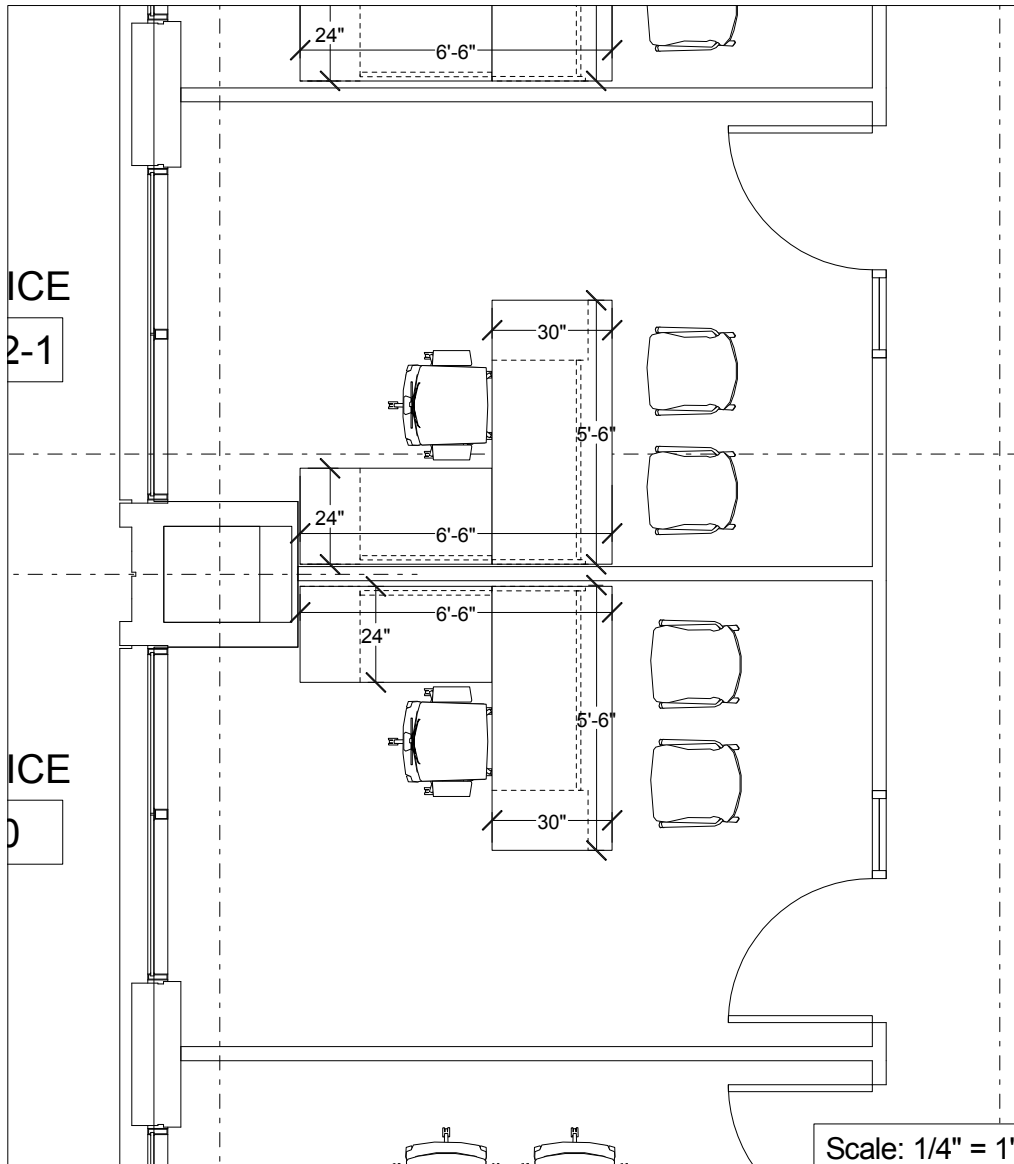


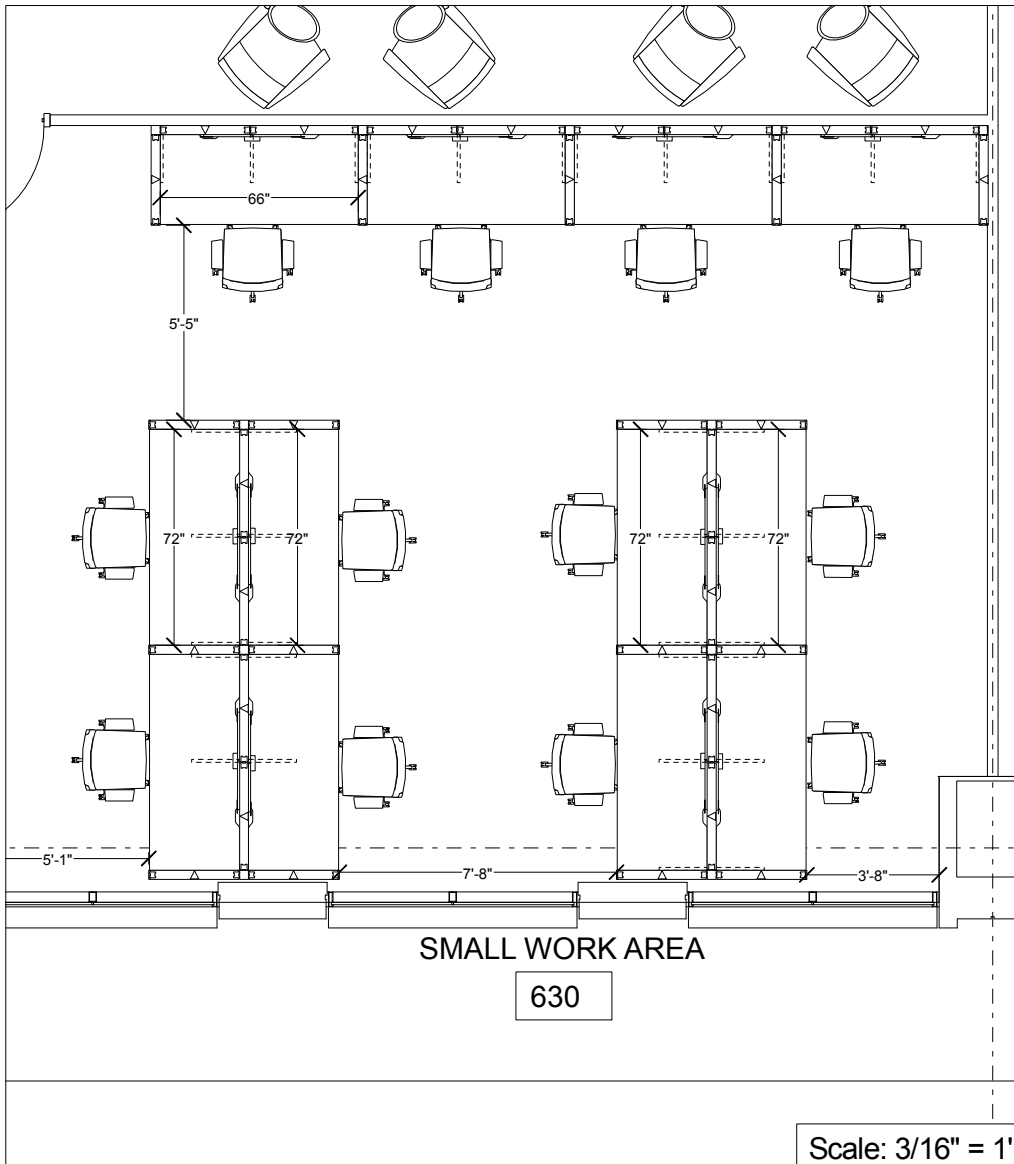


PLAN VIEW

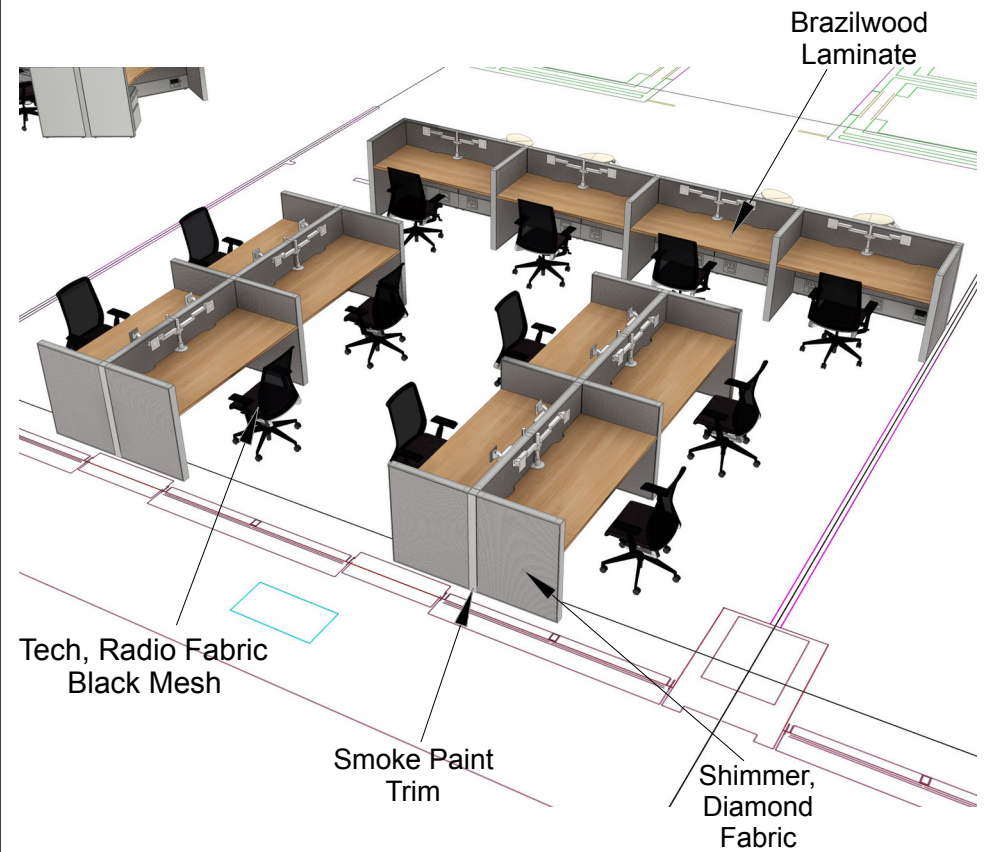

3-D VIEW

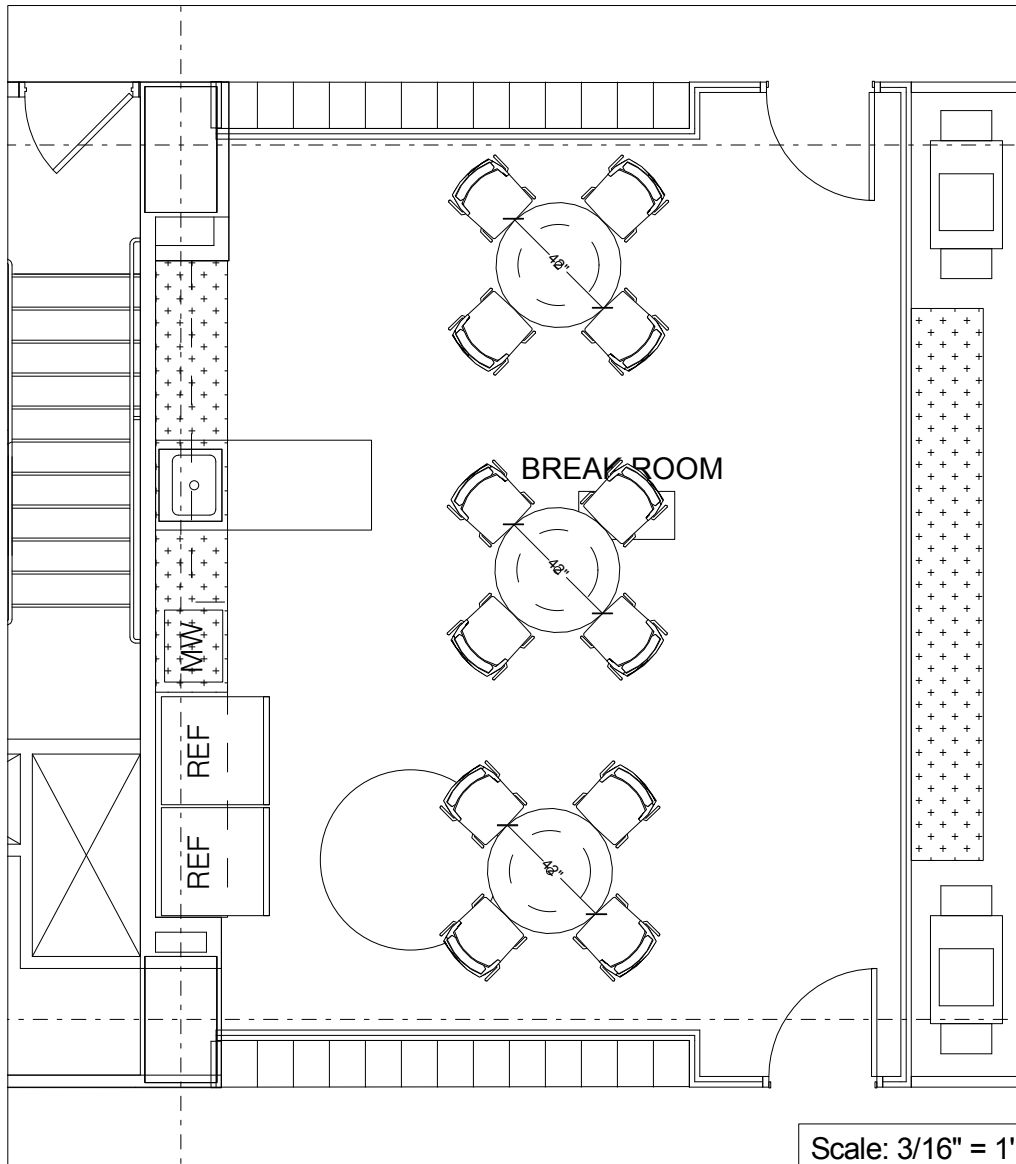


PLAN VIEW

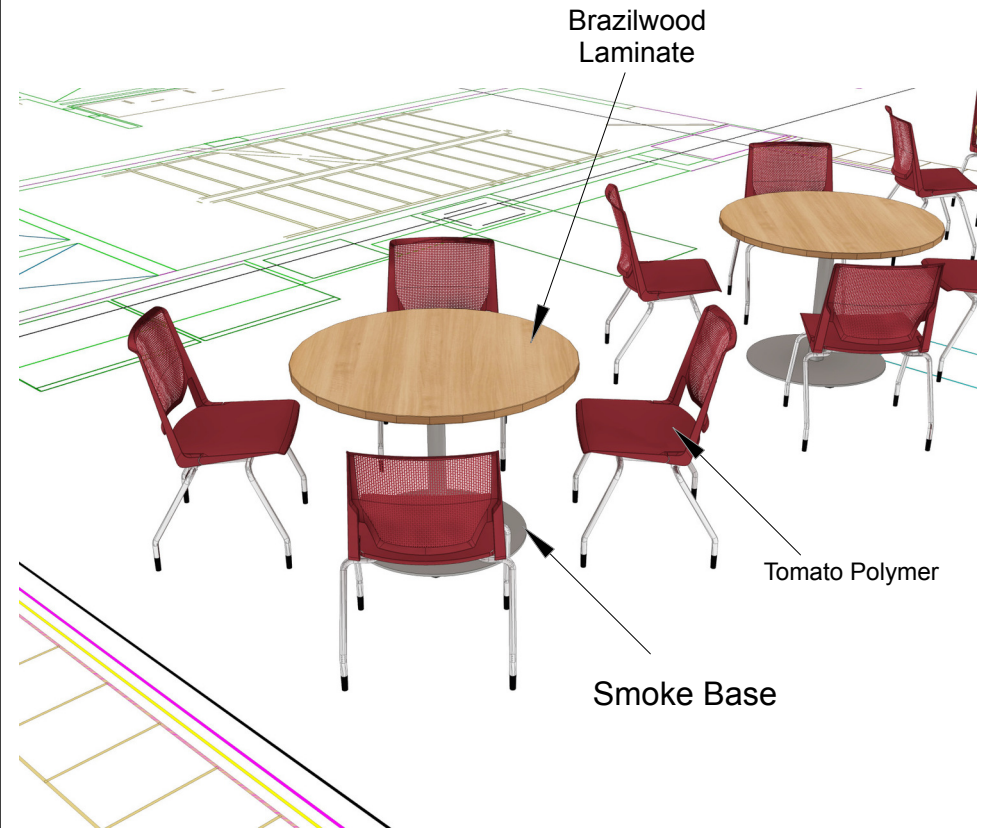


3-D VIEW


## Small Conference / Reception

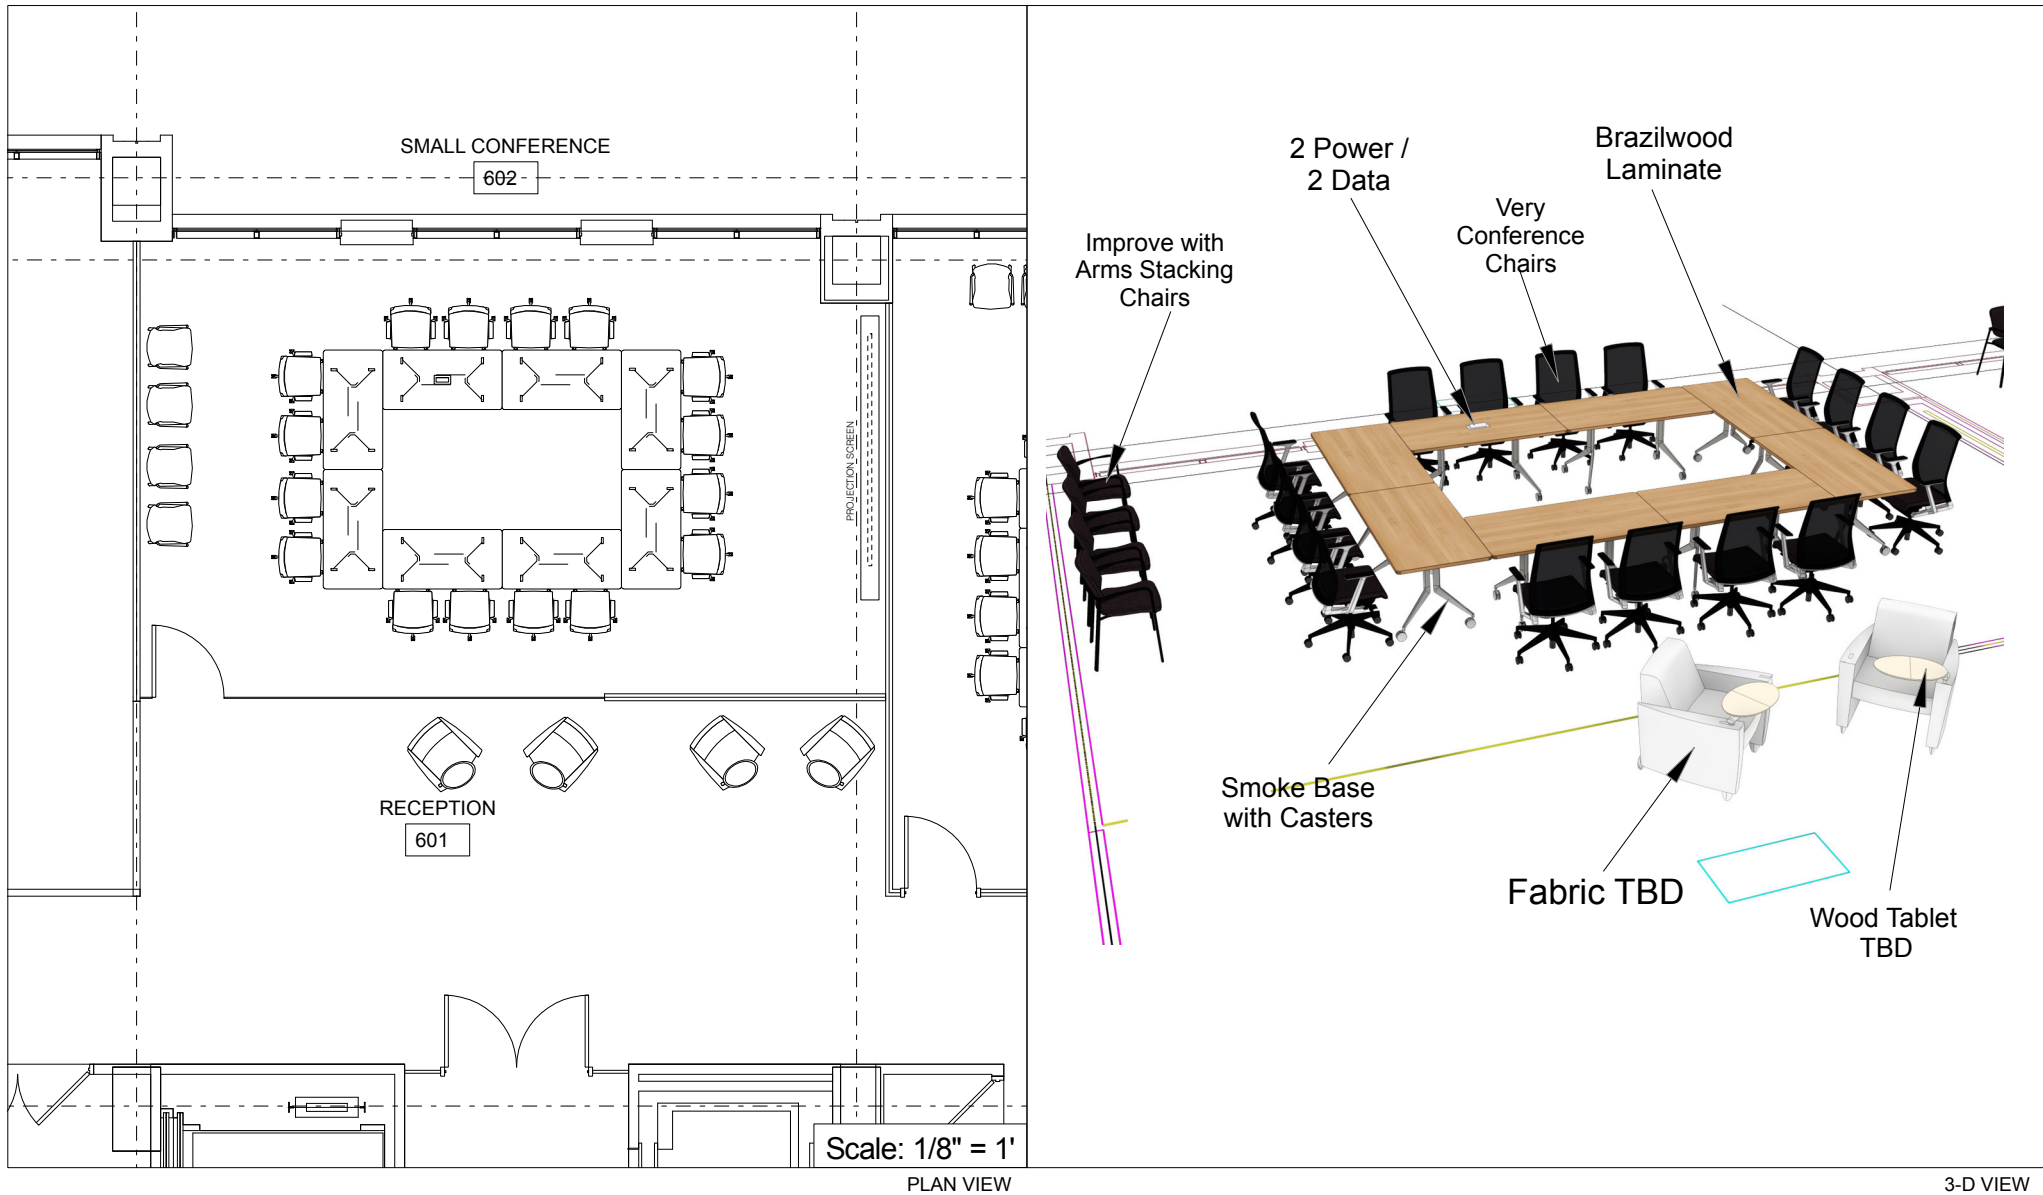



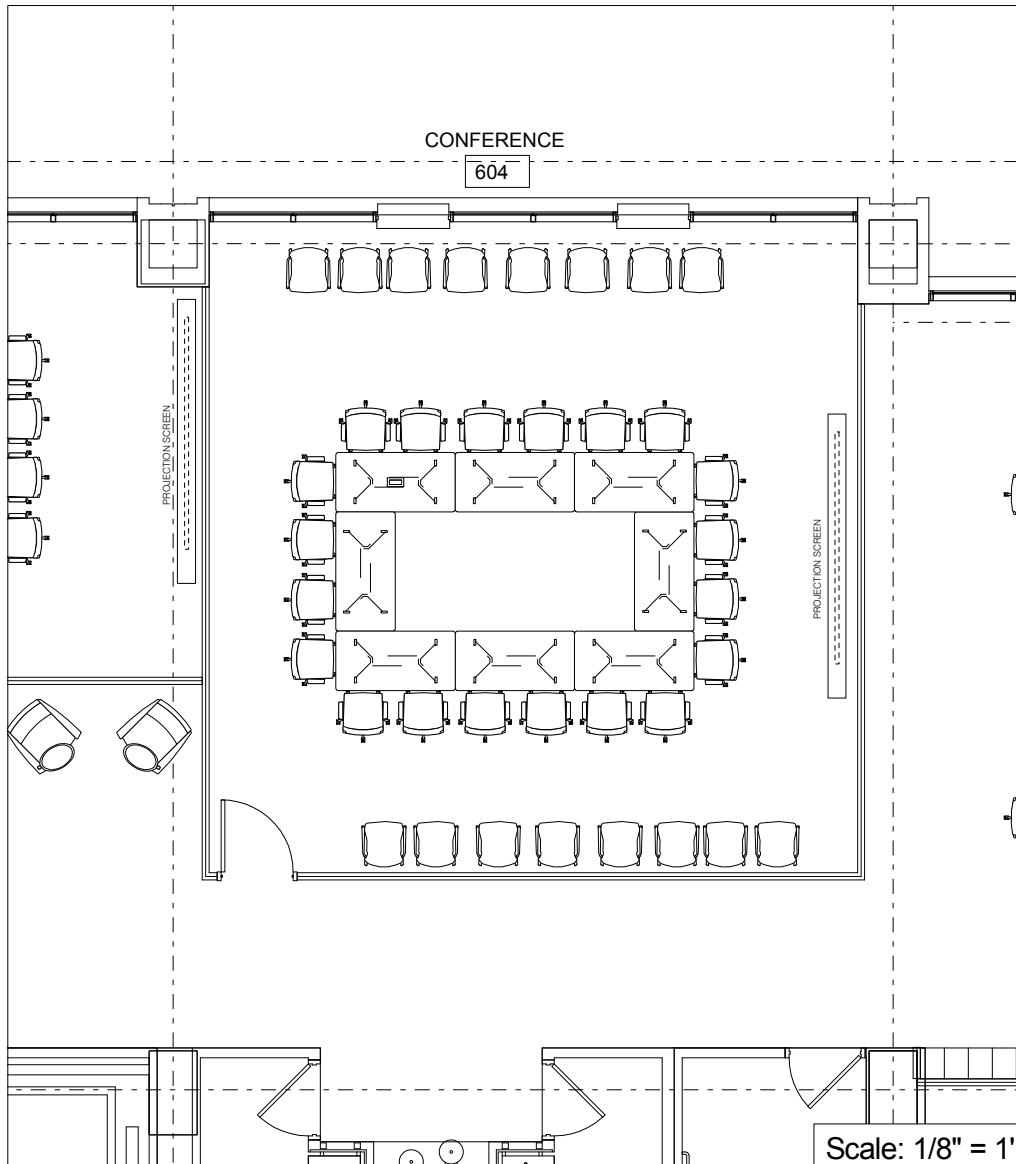

PLAN VIEW

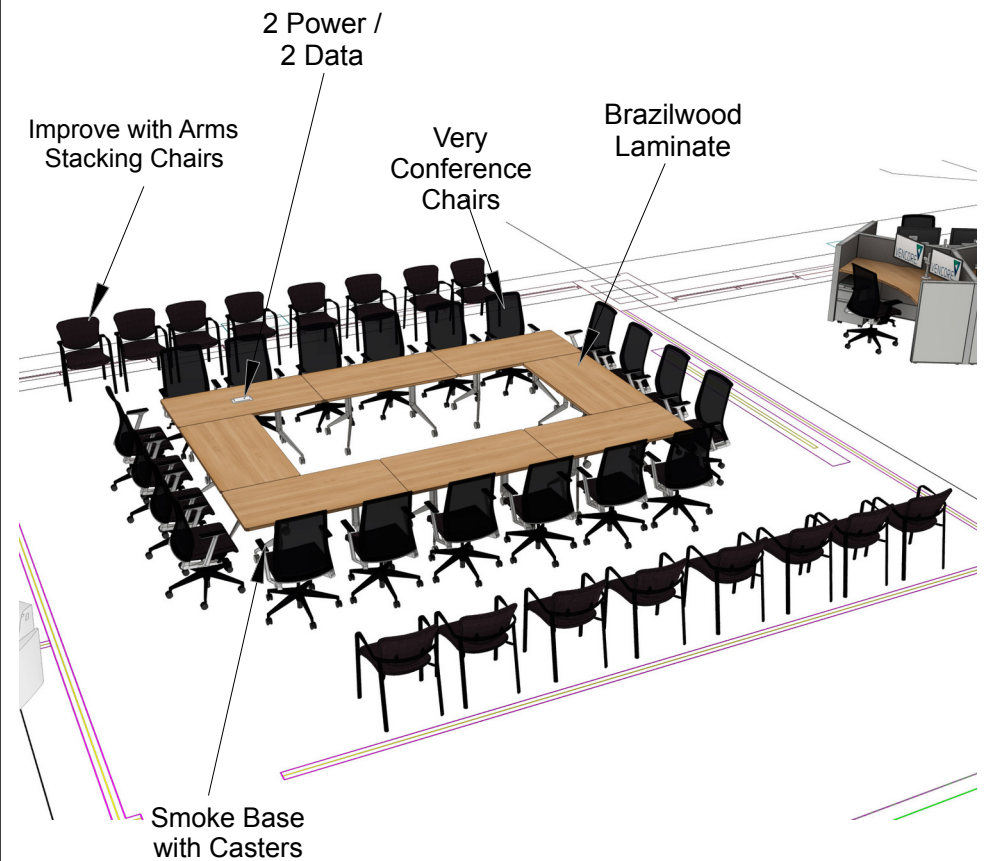

3-D VIEW